
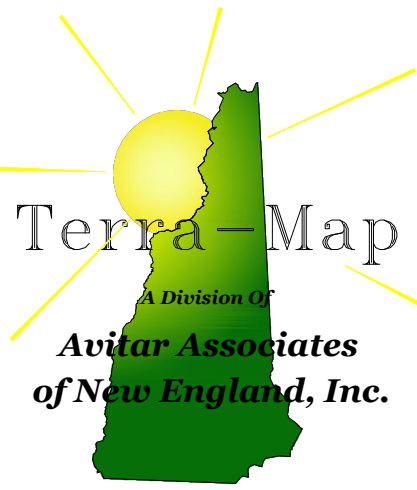


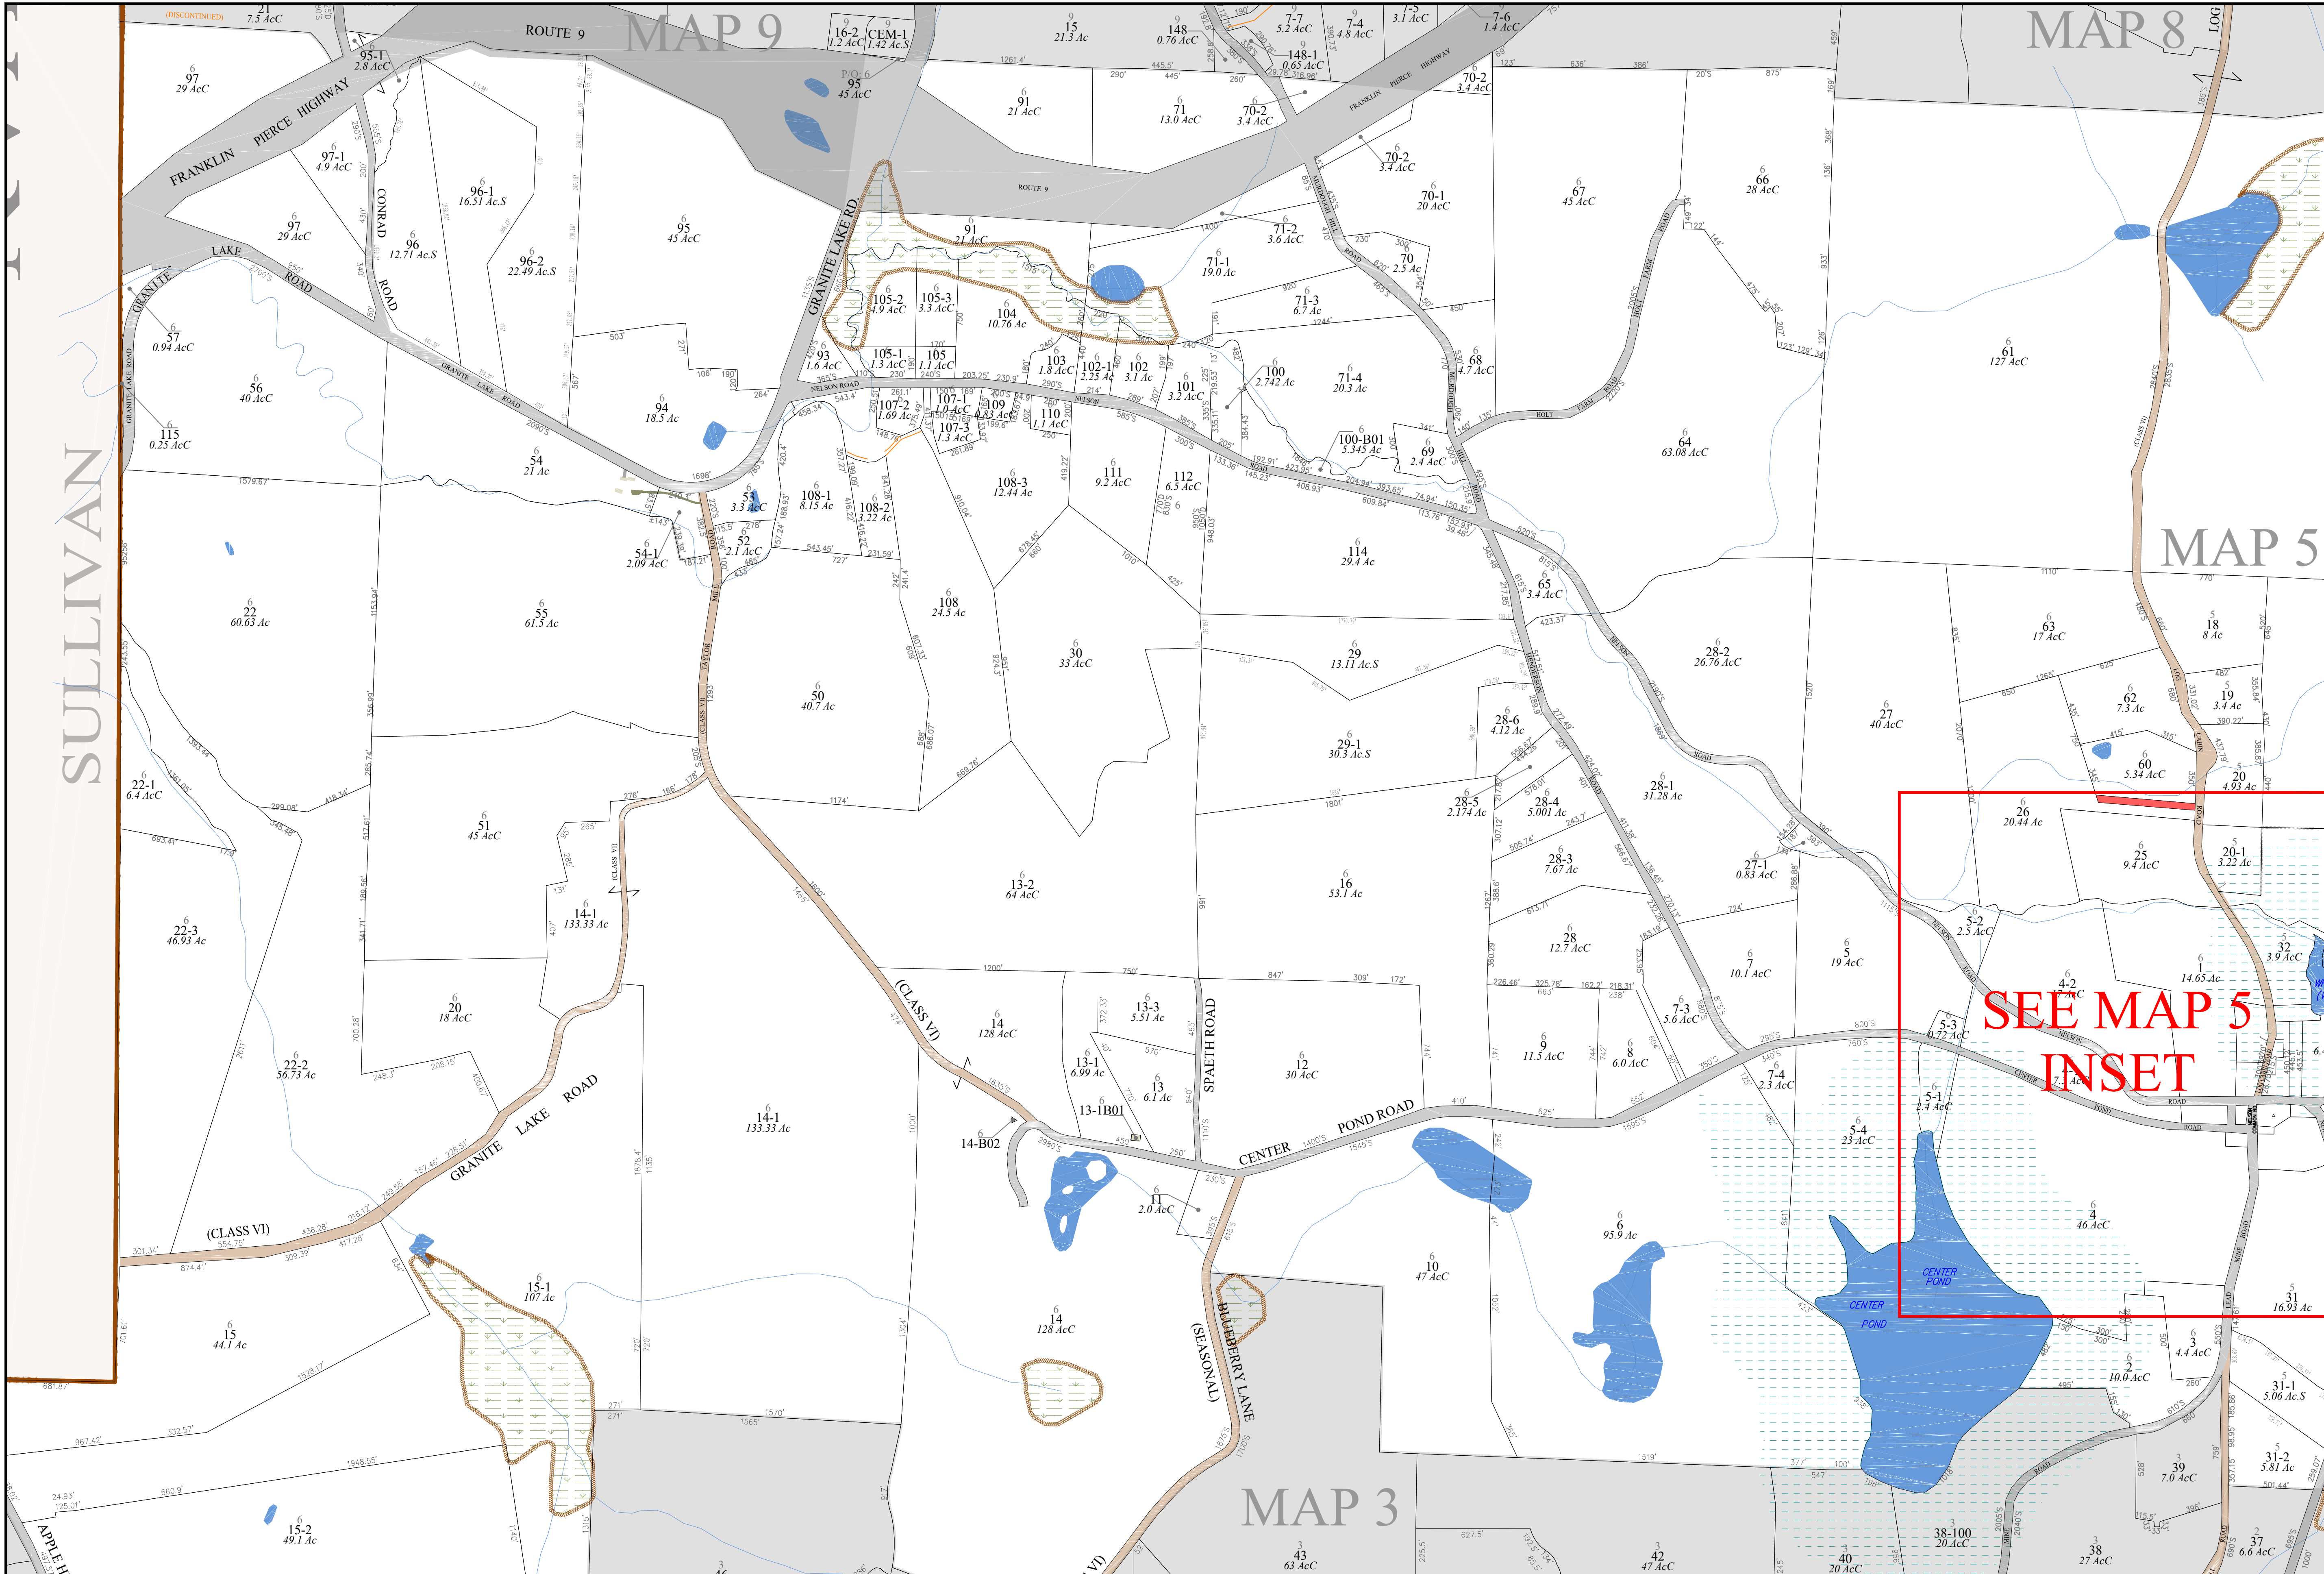

Phone 603 798-4419
Fax 603 798-4263
www.avitarassociates.com
TerraMap@avitarassociates.com


Town of
NELSON
Cheshire County
New Hampshire

LEGEND

- Map 9
- Lot-Sub 12-1
- Acreage 200 AcS
- S-Survey C-Calculated
- Dimensions (Feet) 150.00'
- Private & ROW Access
- River
- Wetland
- Lake or Pond
- Transmission Line
- Structure
- Well
- Part of Parcel
- Lake District

SEE MAP 5
INSET

MAP INDEX

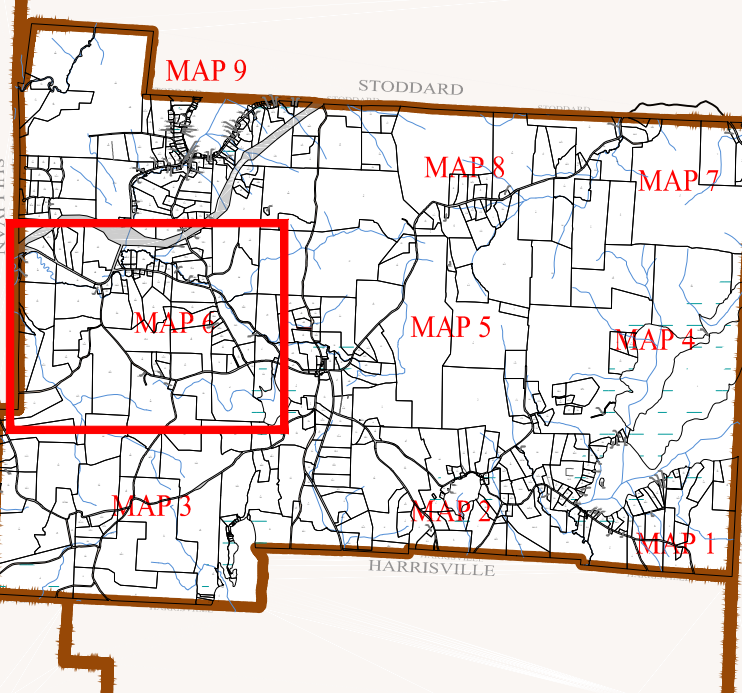

MAP NUMBER

THE HORIZONTAL DATUM IS THE NEW HAMPSHIRE STATE PLANE COORDINATE SYSTEM, NAD 83.

FOR ASSESSMENT PURPOSES
NOT TO BE USED FOR CONVEYANCES

REVISED APRIL 1, 2025

SCALE

1"=450'

METERS 150 0 112.5 225 337.5 450 562.5 675 787.5 900 1012.5 1125 1237.5

FEET 225 0 450 675 900 1125 1350 1575 1800 2025 2250 2475 2700 2925 3150 3375 3600 3825 4050

MAP NOTES

6