



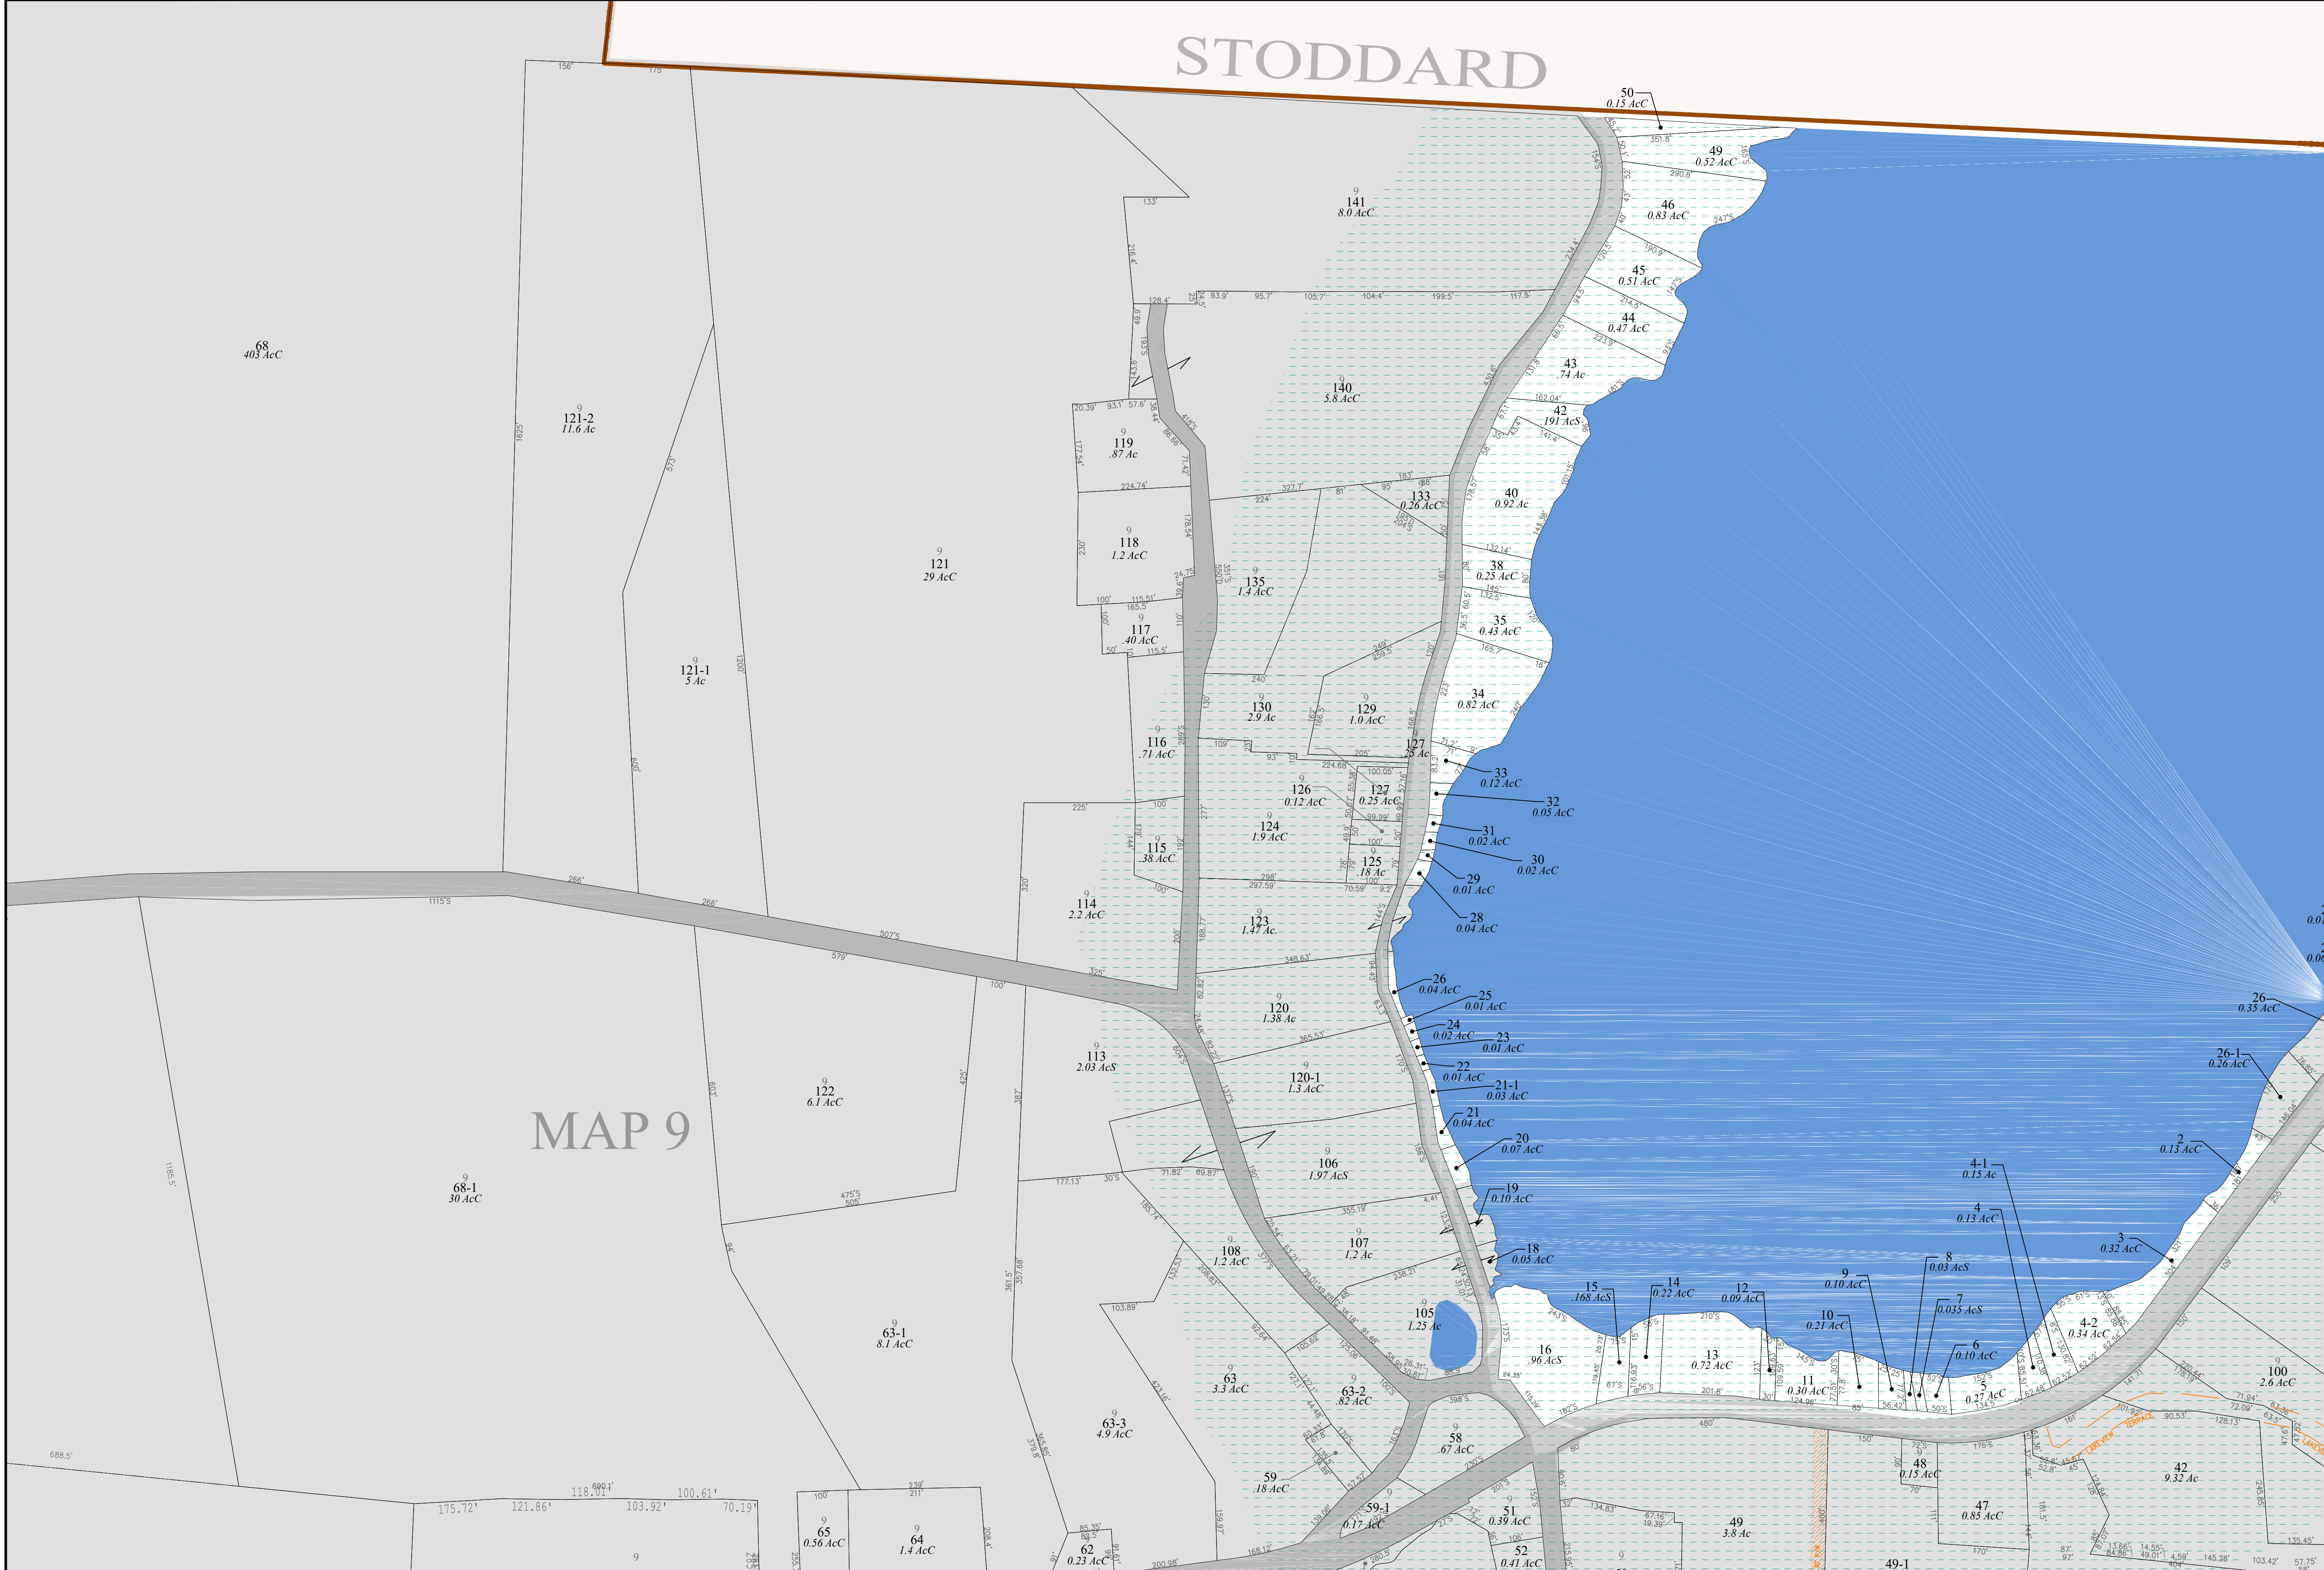

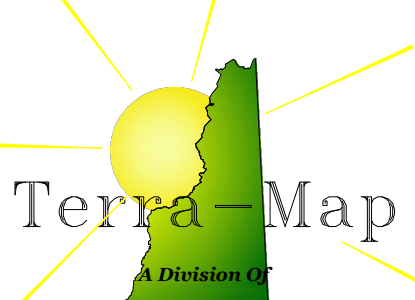

Phone 603 798-4419 Fax 603 798-4263


Terra-Map
A Division of
Avitar Associates
of New England, Inc.

www.avitarassociates.com
TerraMap@avitarassociates.com


Town of
NELSON
Cheshire County
New Hampshire

LEGEND	
Map	9
Lot-Sub	12-1
Acreage	200 AcS
S-Survey C-Calculated	
Dimensions (Feet)	150.00'
Private & ROW Access	
River	
Wetland	
Lake or Pond	
Transmission Line	
Structure	
Well	
Part of Parcel	
Lake District	

MAP INDEX

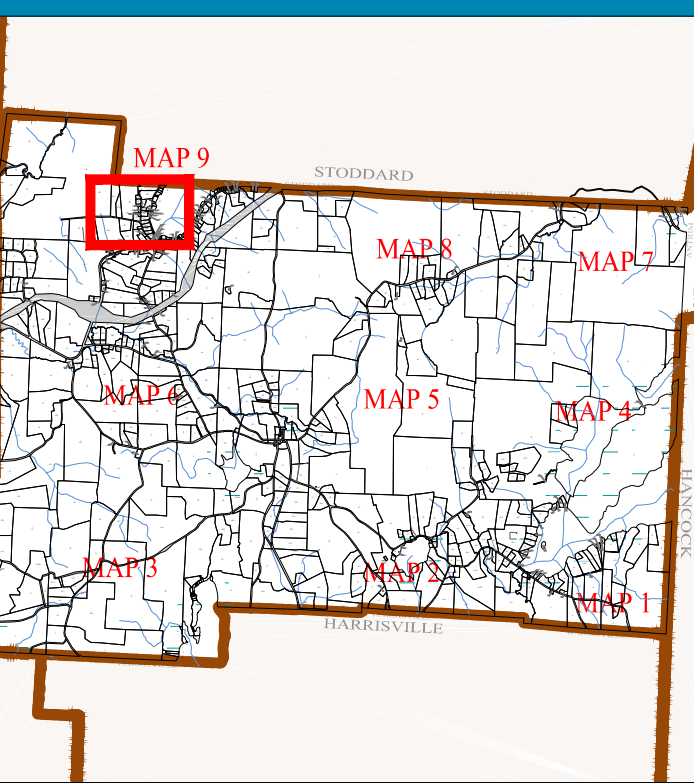

MAP NUMBER

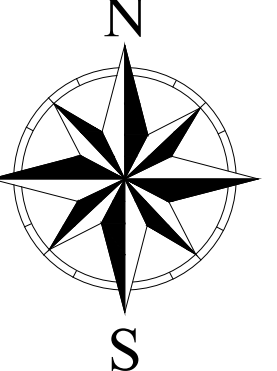

THE HORIZONTAL DATUM IS THE NEW HAMPSHIRE STATE
PLANE COORDINATE SYSTEM, NAD 83.
FOR ASSESSMENT PURPOSES
NOT TO BE USED FOR CONVEYANCES

REVISED APRIL 1, 2025

SCALE

1"=150'

METERS 37.5 0 37.5 75 112.5 150 187.5 225 262.5 300 337.5 375 412.5

FEET 75 0 150 225 300 375 450 525 600 675 750 825 900 975 1050 1125 1200 1275 1350

MAP NOTES

109