


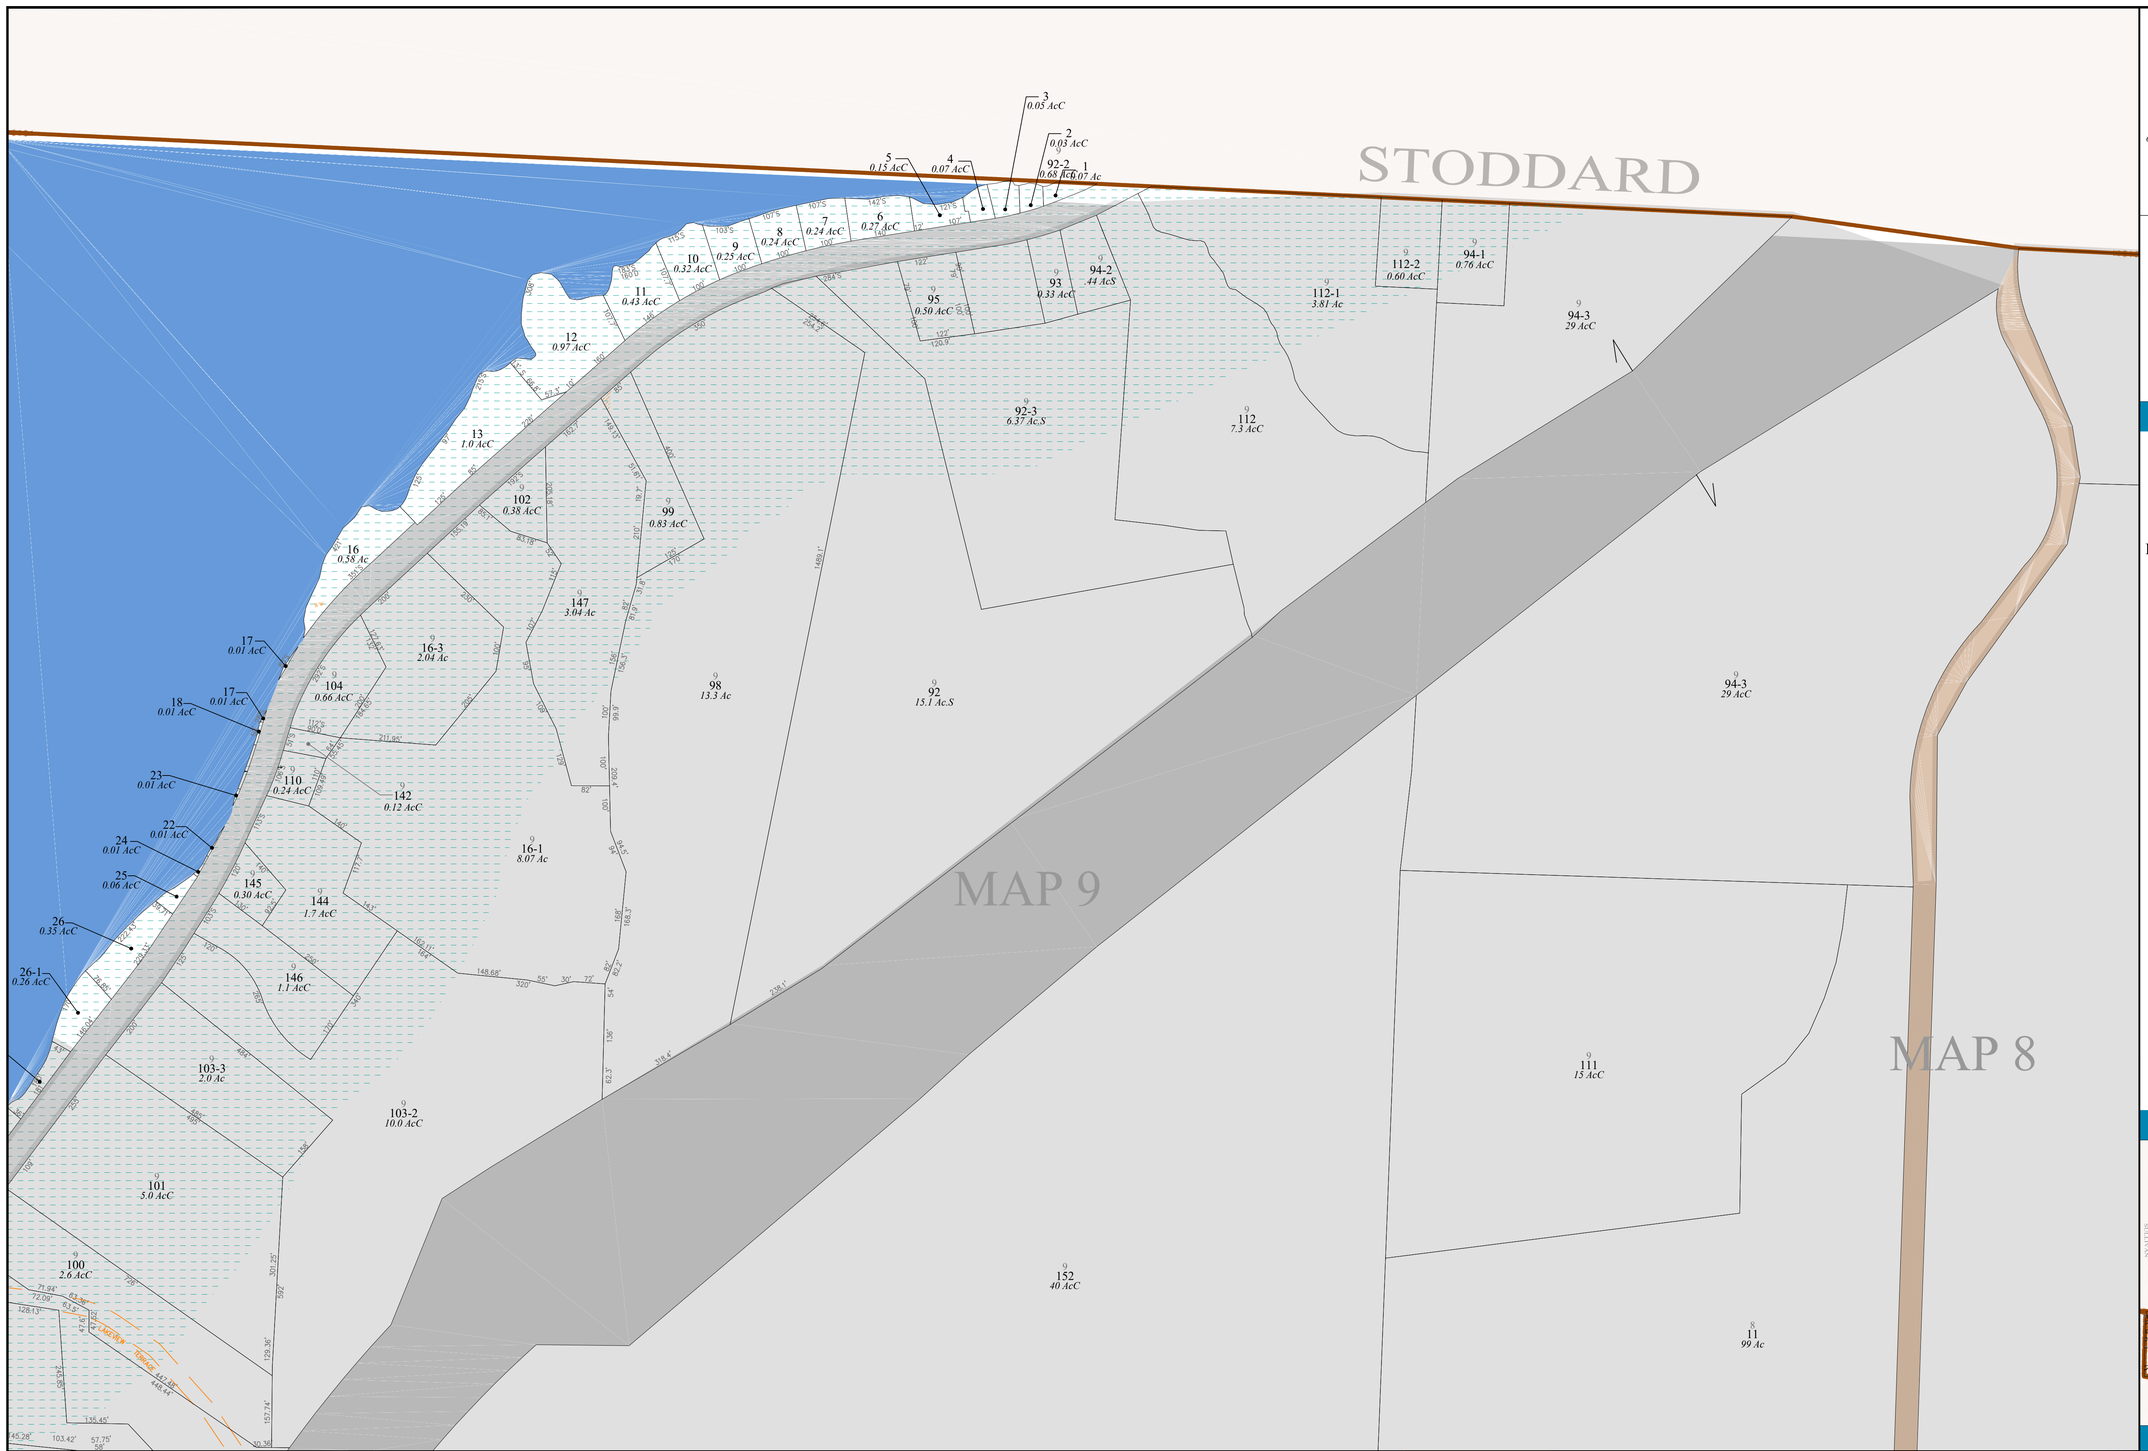


Terra-Map
A Division Of
Avitar Associates of New England, Inc.
Phone 603 798-4419
Fax 603 798-4263
www.avitarassociates.com
Terramap@avitarassociates.com


# Town of NELSON
## Cheshire County
## New Hampshire

## LEGEND

| | |
|---|---|
| Map | 9 |
| Lot-Sub | 12-1 |
| Acreage<br>S-Survey C-Calculated | 200 AcS |
| Dimensions (Feet) | 150.00' |
| Private & ROW Access | |
| River | |
| Wetland | |
| Lake or Pond | |
| Transmission Line | |
| Structure | |
| Well | |
| Part of Parcel | |
| Lake District | |

## MAP INDEX

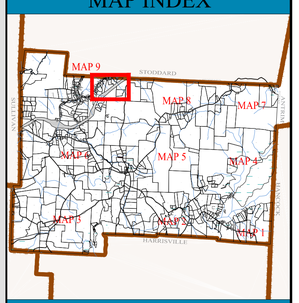


## MAP NUMBER

# 209

N W E S

THE HORIZONTAL DATUM IS THE NEW HAMPSHIRE STATE PLANE COORDINATE SYSTEM, NAD 83.

FOR ASSESSMENT PURPOSES
NOT TO BE USED FOR CONVEYANCES

REVISED APRIL 1, 2025

## SCALE

1":150'

METERS 37.5 0 37.5 75 112.5 150 187.5 225 262.5 300 337.5 375 412.5

18.75 18.75 56.25 93.75 131.25 168.75 206.25 243.75 281.25 318.75 356.25 393.75

FEET 75 0 150 300 450 600 750 1050 1350

37.5 75 225 375 525 675 900 1200

## MAP NOTES